

A1

DRAWING STATUS:

SHD - STAGE 3

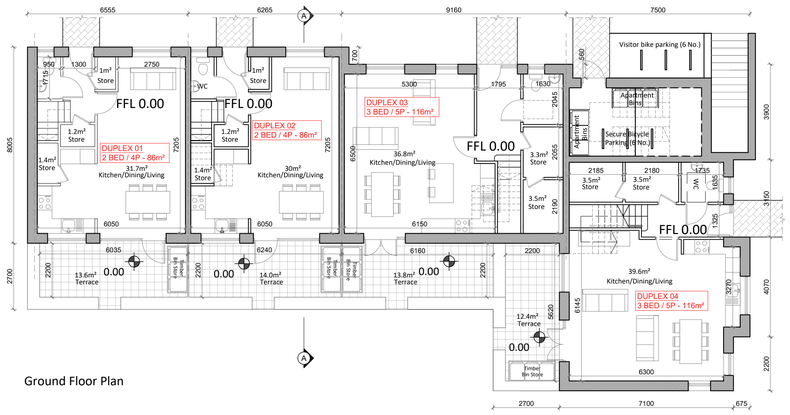


Ground Floor Plan

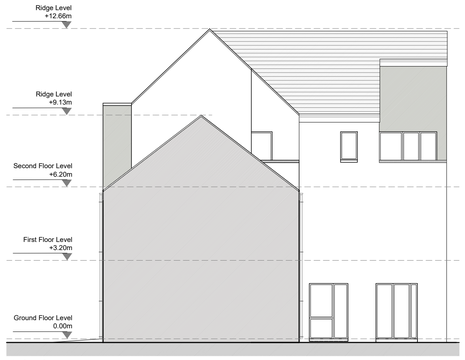

Side Elevation



Rear Elevation

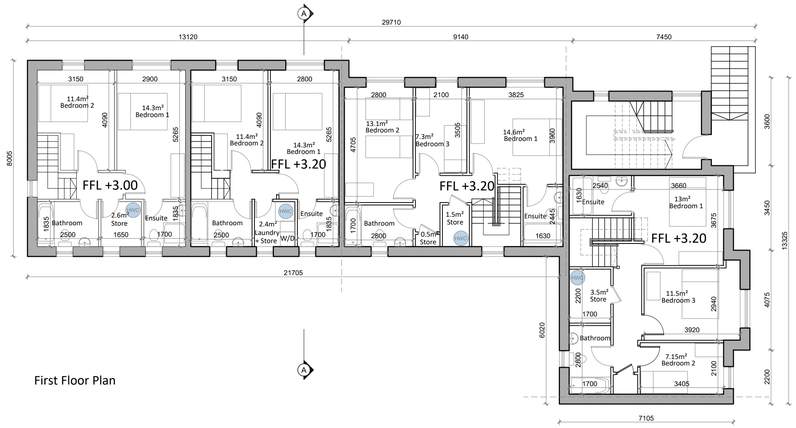


First Floor Plan




Side Elevation (Street)




Front Elevation (with street facing penthouse terrace)

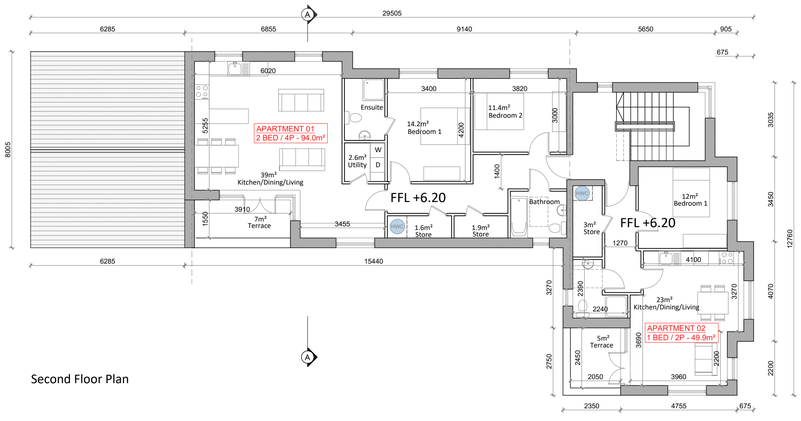

Second Floor Plan

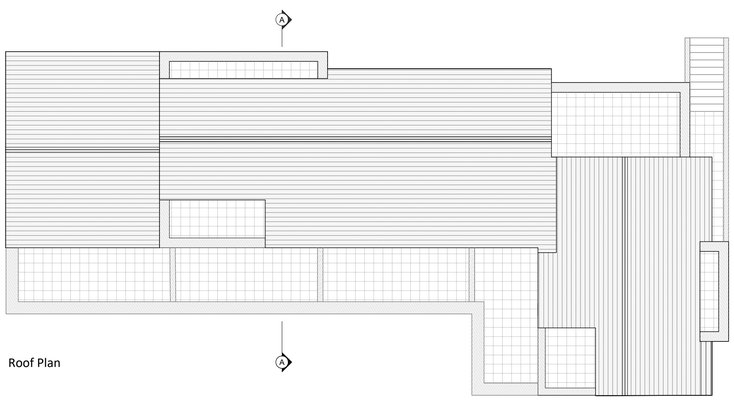

Roof Plan

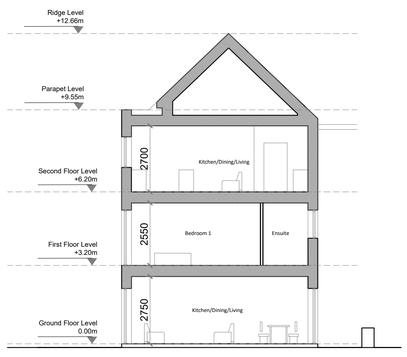

Section AA

Duplex Type B
Block B1, B2, B6, B8, B9, B10, B11
Scale 1:125
See site layout plan for north orientation

Revision Suffix	Revision details	Date
F	-	-
E	-	-
D	-	-
C	-	-
B	-	-
A	-	-

Client
LIMEHILL ESKER LTD.

Job title
DUNLO SHD, BALLINASLOE, CO. GALWAY

Drawing title
DUPLEX TYPE B
BLOCK B1, B2, B6, B8, B9, B10, B11

R. G. GREENE & ASSOCIATES
Consulting Engineers
Civil, Environmental & Structural
Caher House, Loughrea, Galway, H62 FF61
Tel 087 2596296
Email ronnie@greene.ie

chkd.	date	scale	drawn
R.G.	09/12/2021	1:125 @ A1	W.G.

DRAWING No 2521 - 110 rev -