

A1

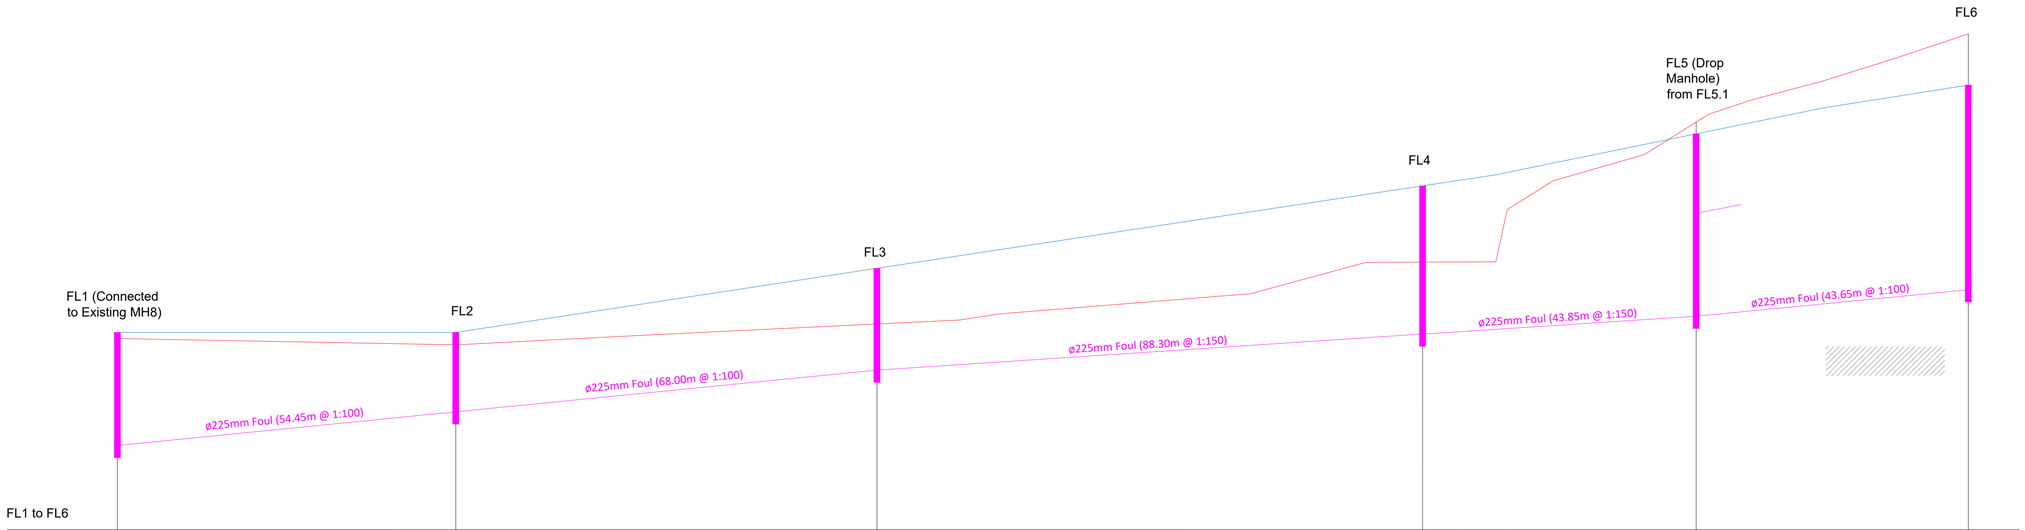


FL1 to FL6

Ground Level	40.13	40.05	40.35	41.42	43.80	44.75
Cover Level	40.31	40.32	41.09	42.68	43.60	43.90
Invert Level	38.39	38.94	39.62	40.21	42.18 / 40.50	40.93
Chainage	0.00	55.24	123.99	213.07	257.73	302.16

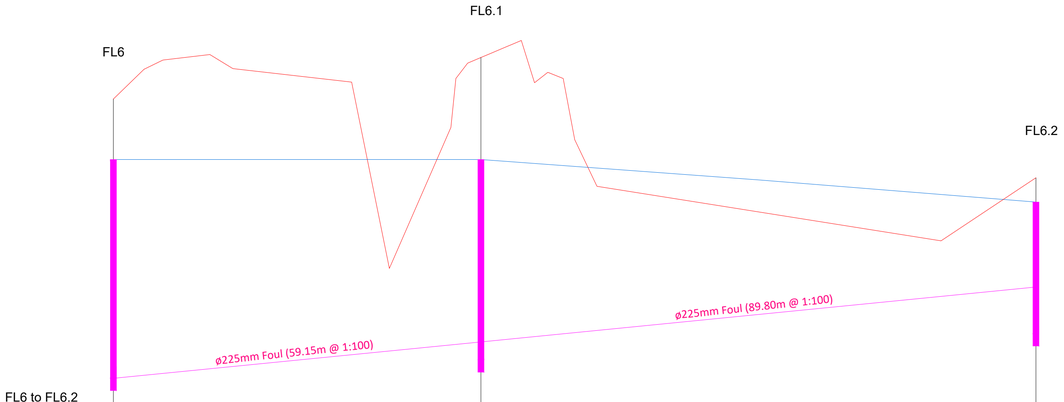


FL6 to FL6.2

Ground Level	45.60	45.80	42.35
Cover Level	44.50	44.46	44.46
Invert Level	40.93	41.528	42.428
Chainage	0	59.95	149.80

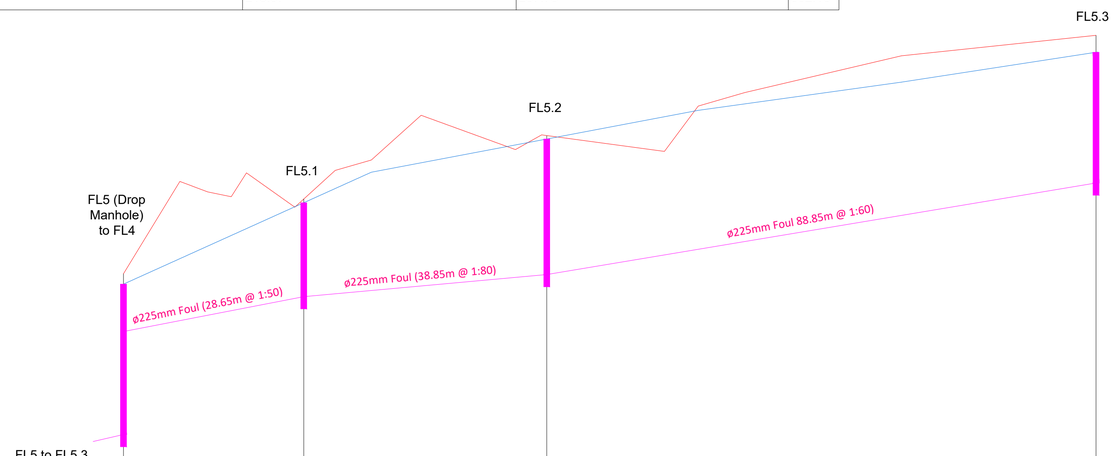


FL5 to FL5.3

Ground Level	43.80	45.05	46.10	46.68
Cover Level	43.60	44.19	44.78	46.25
Invert Level	40.50 / 42.18	42.75	43.11	44.59
Chainage	0	29.43	69.10	158.76

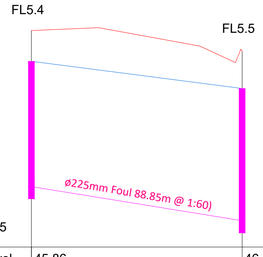

FL5.4 to FL5.5

Ground Level	45.86	46.19
Cover Level	45.59	45.00
Invert Level	43.60	43.04
Chainage	0	34.40

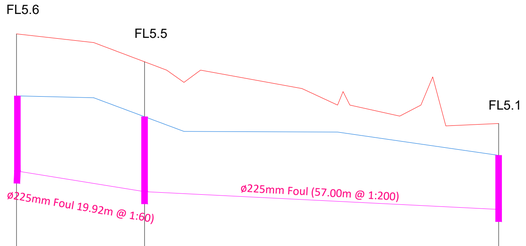

FL5.6 to FL5.1

Ground Level	47.22	45.80	45.05
Cover Level	45.30	45.00	44.19
Invert Level	43.37	43.04	42.75
Chainage	0	20.91	78.71

Revision Suffix	Revision details	Date
A	-	-
B	-	-
C	-	-
D	-	-
E	-	-

Drawing status: SHD - STAGE 3

Client: LIMEHILL ESKER LTD.

Project title: BALLINASLOE TOWN CENTRE SHD

Drawing title: Proposed Foul Longsections 1/3

R. G. GREENE & ASSOCIATES
Consulting Engineers
Civil, Environmental & Structural
Caher House, Loughrea, Galway, H62 FF61
Tel 087 2596296
Email ronnie@greene.ie

chkd.	date	scale	drawn
R.G.	10/08/2022	H500/V5000	R.D.

Drawing No. 2521-322 rev -