A1

DRAWING STATUS:

SHD - Stage 3

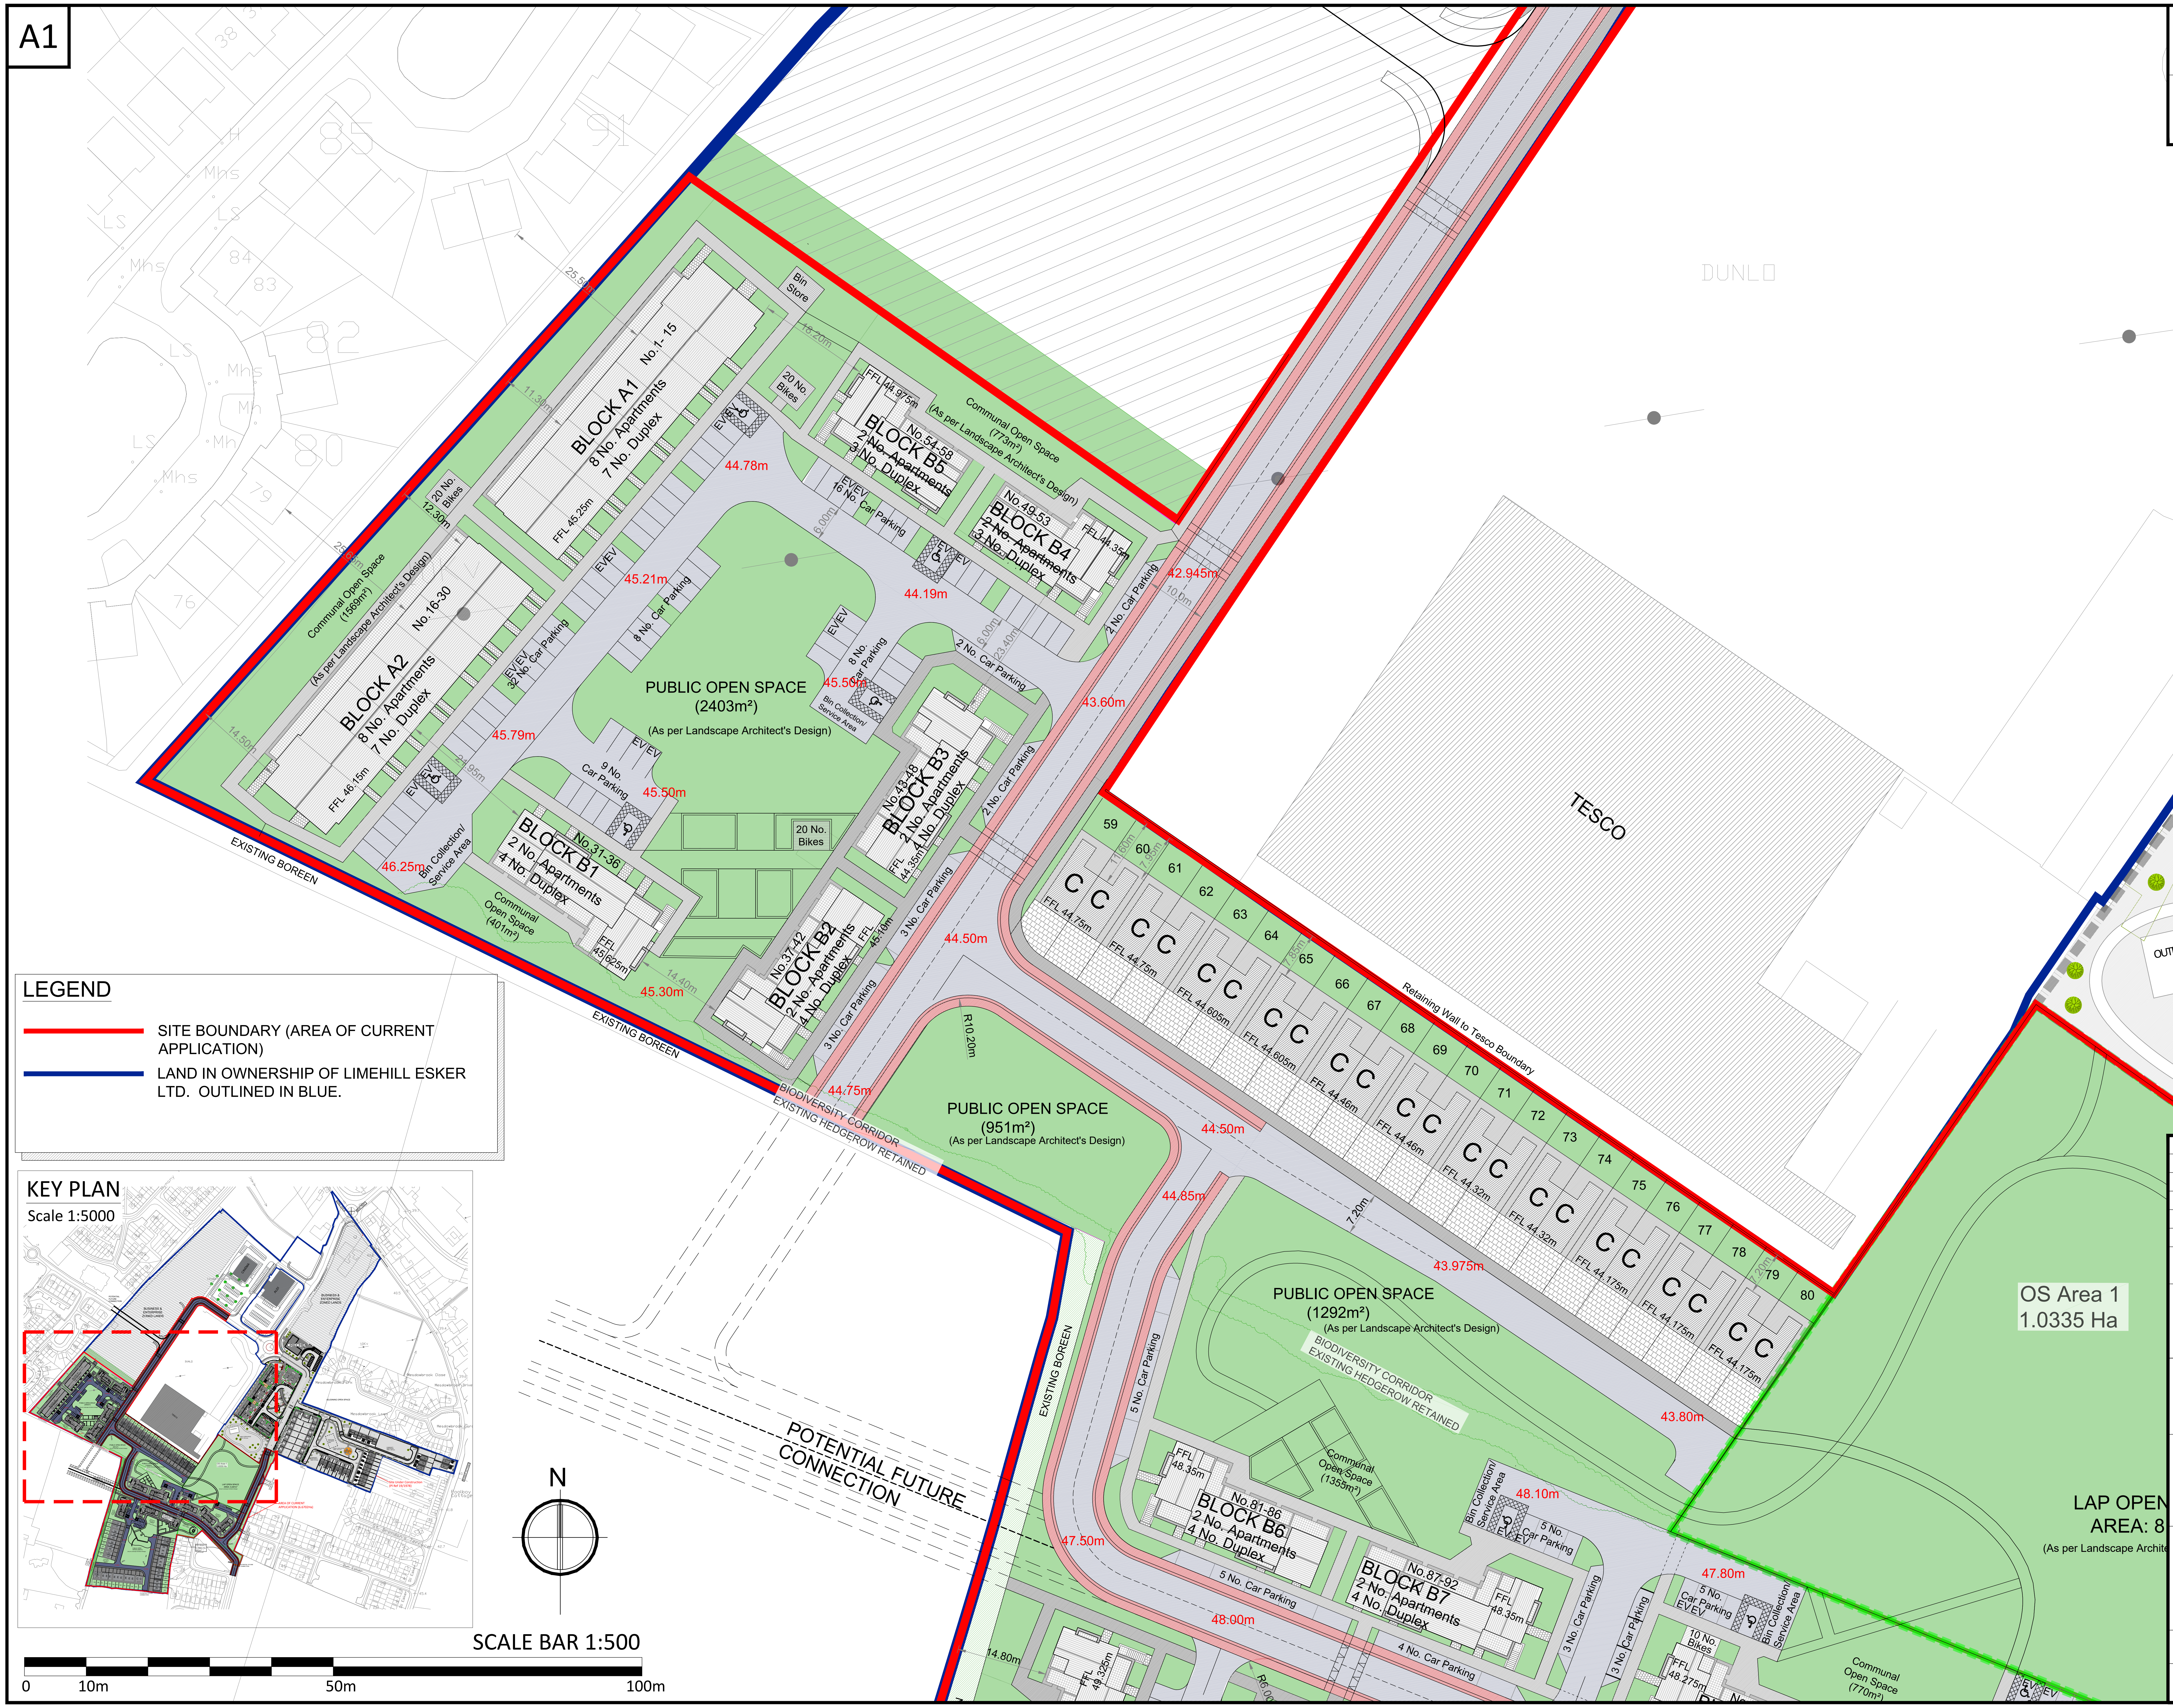

LEGEND

🟥 SITE BOUNDARY (AREA OF CURRENT APPLICATION)

🟦 LAND IN OWNERSHIP OF LIMEHILL ESKER LTD. OUTLINED IN BLUE.

KEY PLAN

Scale 1:5000

Revision Suffix	Revision details	Date
F	-	-
E	-	-
D	-	-
C	-	-
B	-	-
A	-	-

Client
LIMEHILL ESKER LTD.

Job title
DUNLO SHD, BALLINASLOE, Co. GALWAY

Drawing title
PROPOSED SITE LAYOUT 01

R. G. GREENE & ASSOCIATES
Consulting Engineers
Civil, Environmental & Structural

Caher House, Loughrea,
Galway, H62 FF61
Tel 087 2596296
Email ronnie@greene.ie

chkd.	date	scale	drawn
R.G.	09/11/2021	1:500 @ A1	W.G.

DRAWING No		rev
DRAWING No	2521 - 003	-